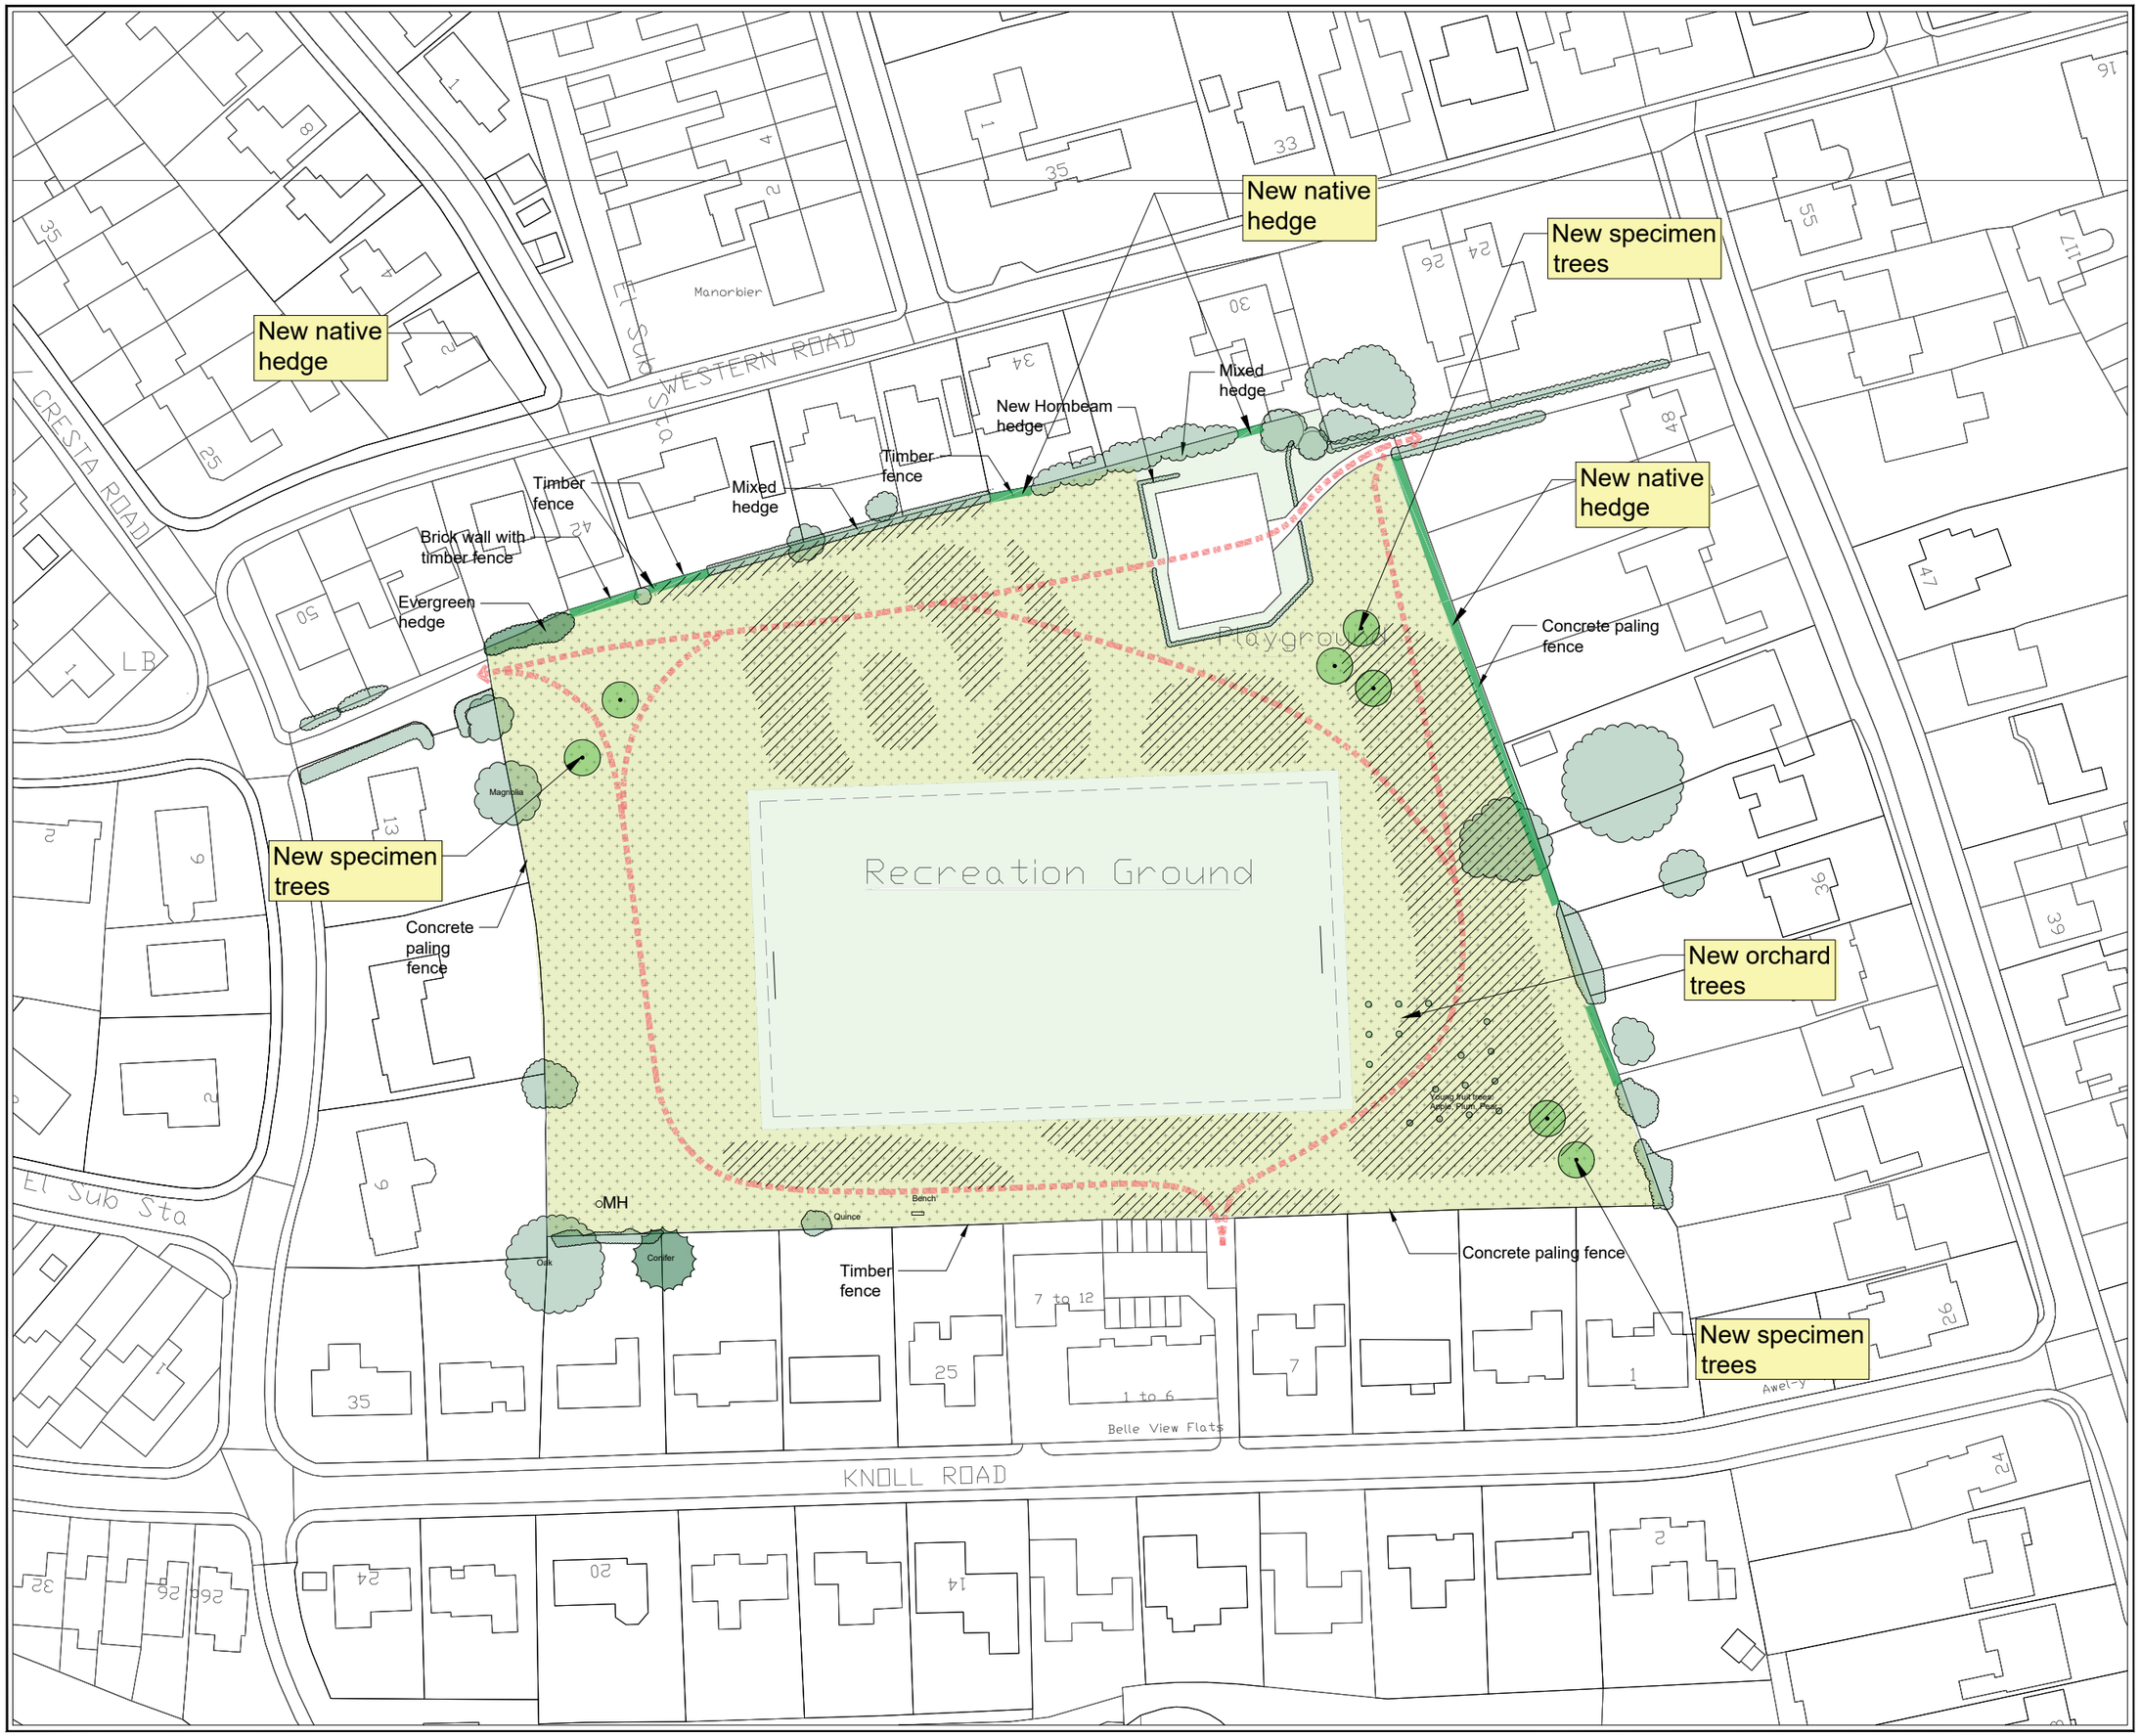

Notes:

KEY:

- Existing vegetation
- New trees
- New native hedge
- Scrubby regeneration retained
- Tidy mown grass verge
- Amenity grassland
- Species-rich grassland
- Native woodland with wildflowers
- New scrapes for biodiversity
- New habitat piles
- Pedestrian routes
- 'Nature isn't Neat' managed grassland

Rev.	Date:	
A	02/06/23	Layout revised following Clients comments

HAIRE LANDSCAPE CONSULTANTS

UPPER BRECHFA LLANDEFALLE
BRECON POWYS LD3 0NG
Tel. 01874 754066
Email: mike@hairelandscapeconsultants.co.uk
Website: hairelandscapeconsultants.co.uk

Client: Monmouthshire County Council

Project name: Green Corridor Habitat Enhancement Projects: Gwent Green Grid

Drawing title: Abergavenny Site Belgrave Park

Scale	Date	Drawn by	Ckd by
1:500@A3	Mar '23	KH	-

Drawing no. 711.06 Rev. A