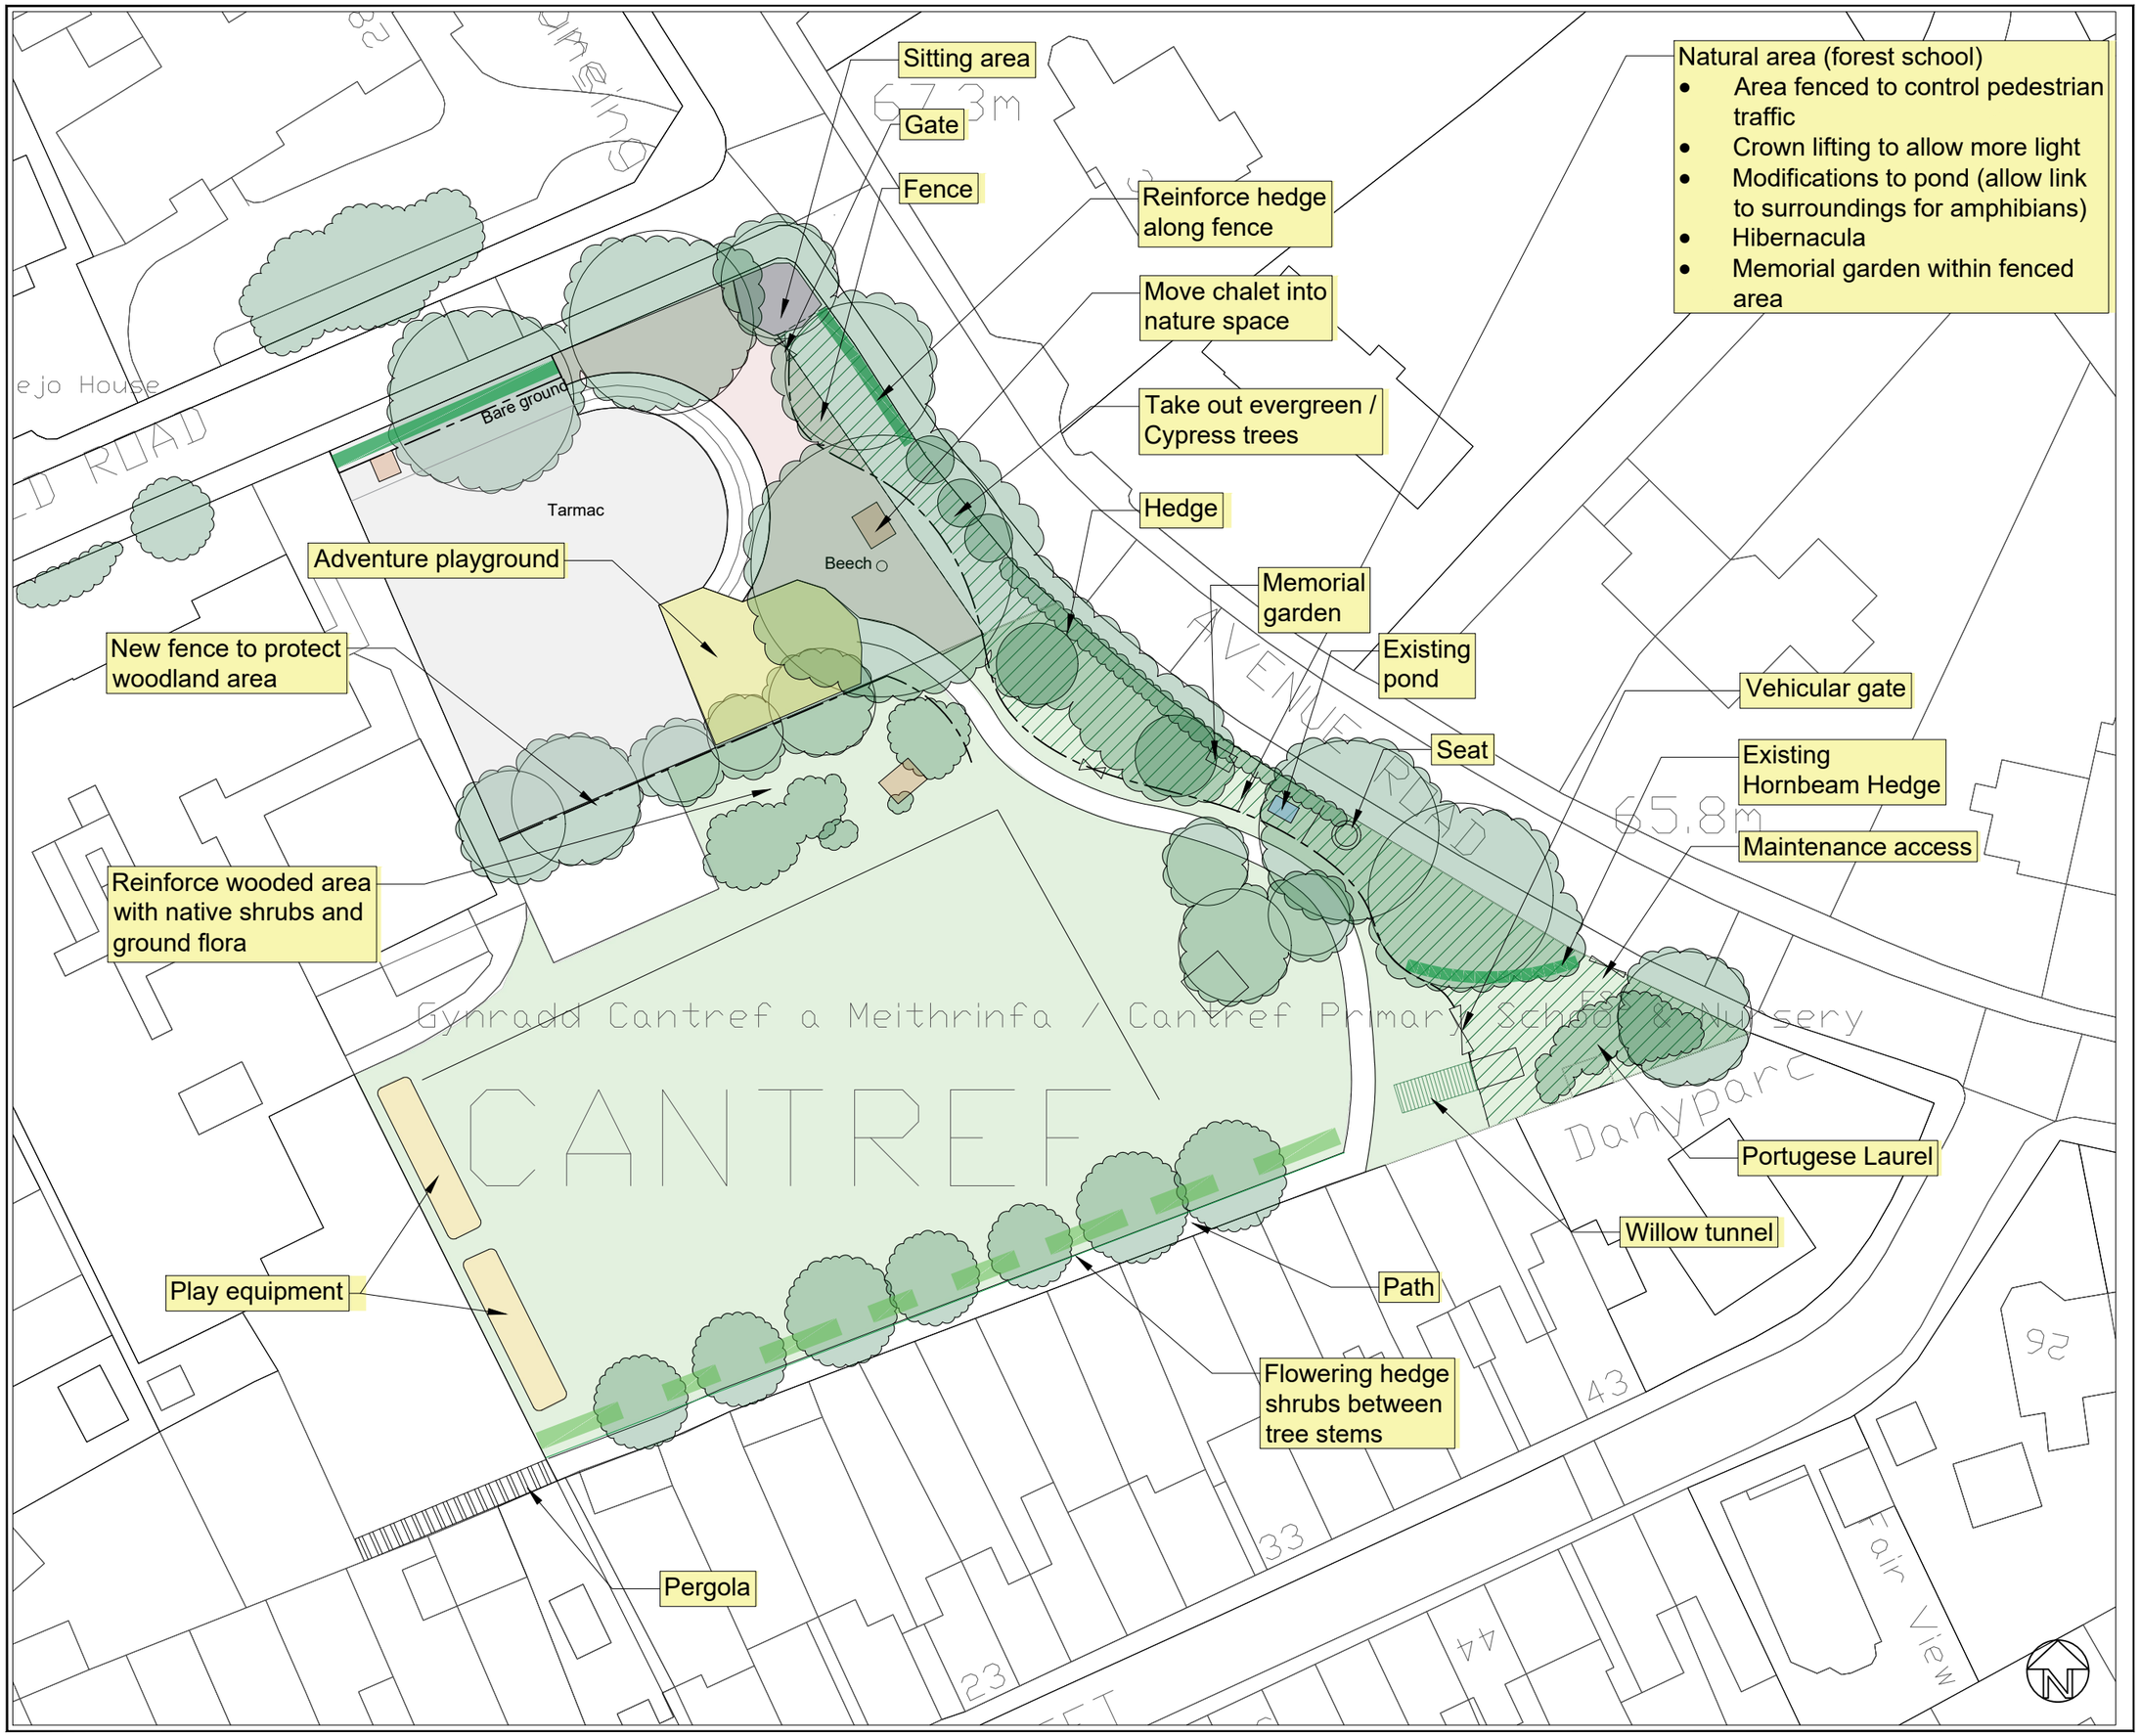

KEY:

- Existing vegetation
- New trees
- New native hedge
- Scrubby regeneration retained
- Tidy mown grass verge
- Amenity grassland
- Species-rich grassland
- Native woodland with wildflowers
- New scrapes for biodiversity
- New habitat piles
- Pedestrian routes

Notes:

Rev: Date:

HAIRE LANDSCAPE CONSULTANTS
UPPER BRECHFA LLANDEFALLE
BRECON POWYS LD3 0NG
Tel. 01874 754066
Email: mike@hairelandscapeconsultants.co.uk
Website: hairelandscapeconsultants.co.uk

Client: Monmouthshire County Council

Project name: Green Corridor Habitat Enhancement Projects: Gwent Green Grid

Drawing title: Abergavenny Site Cantref Primary School

Scale	Date	Drawn by	Ckd by
1:500@A3	April '23	KH	-

Drawing no. 711.07 Rev. -